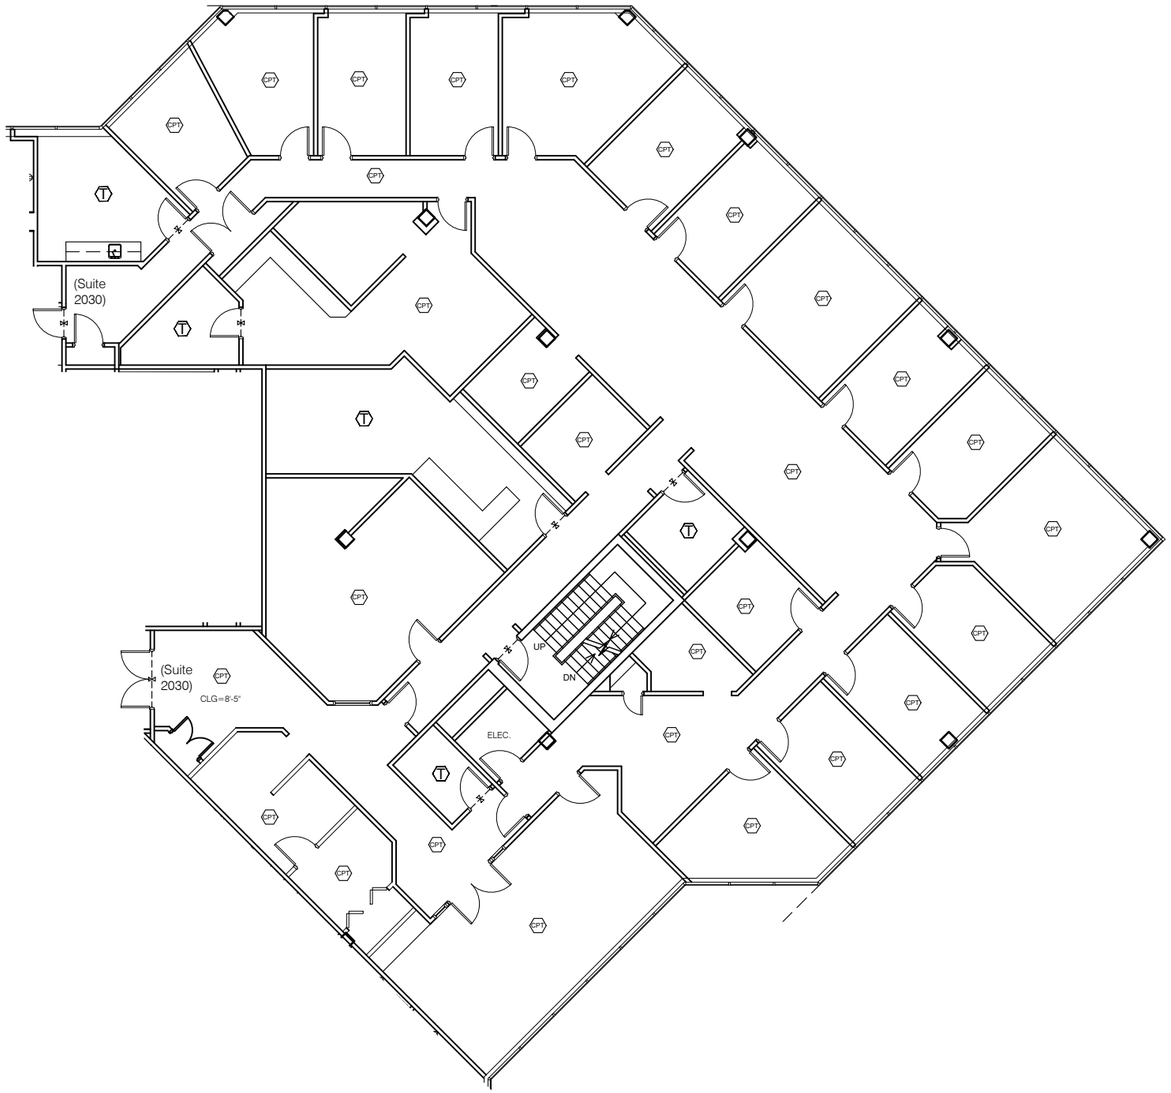

Legend:

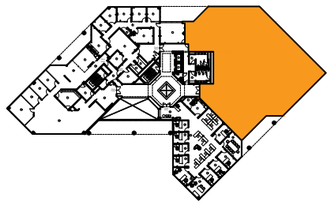

WINDING BROOK

KEY PLAN

no.	issue	date

Title:

SECOND FLOOR

Scale: N.T.S.

Drawn By:

Date:

Project Name and Location:

655 WINDING BROOK,
GLASTONBURY, CT.

OLYMBEC USA
1004 East Brooks Road
Memphis,TN 38116
Tel: 1-888-OLYMBEC
WWW.OLYMBEC.COM

Suite/Room #

#2030

Suite #2030

8,762 RSF

SCALE: 1/16" = 1'-0"
(11"x17")

*Note That All Dimensions Are Approximate and subject to change without notice